2021/0110/FUL

APPENDIX 1

West Elevation

single storey extension
coursed rubble stonework
pantile roofing
pvcU windows

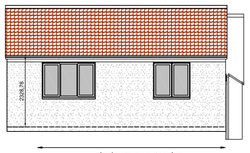

South Elevation

single storey extension
coursed rubble stonework
pantile roofing
pvcU windows

East Elevation

single storey extension
coursed rubble stonework
pantile roofing
pvcU windows

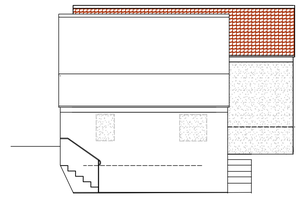

North Elevation

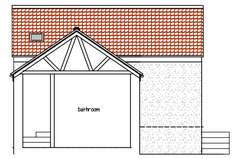

North Elevation of bedrooms

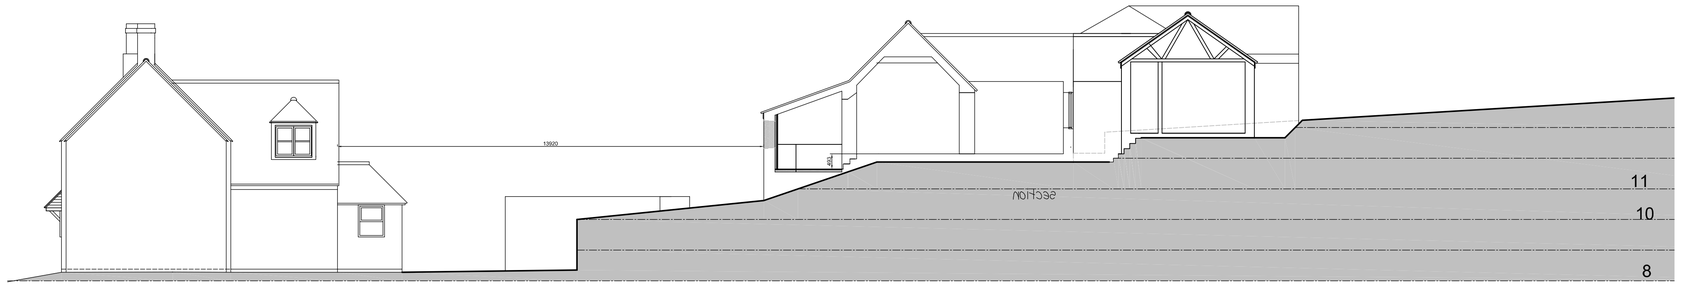

site section

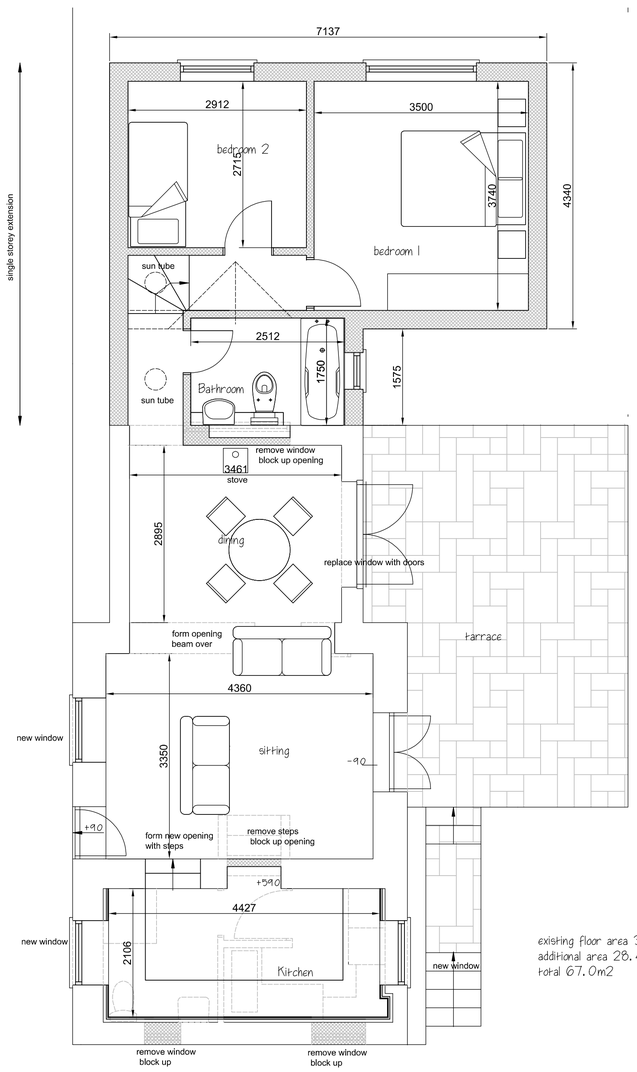

Ground Floor Plan

existing floor area 38.6m2
additional area 28.4m2
total 67.0m2

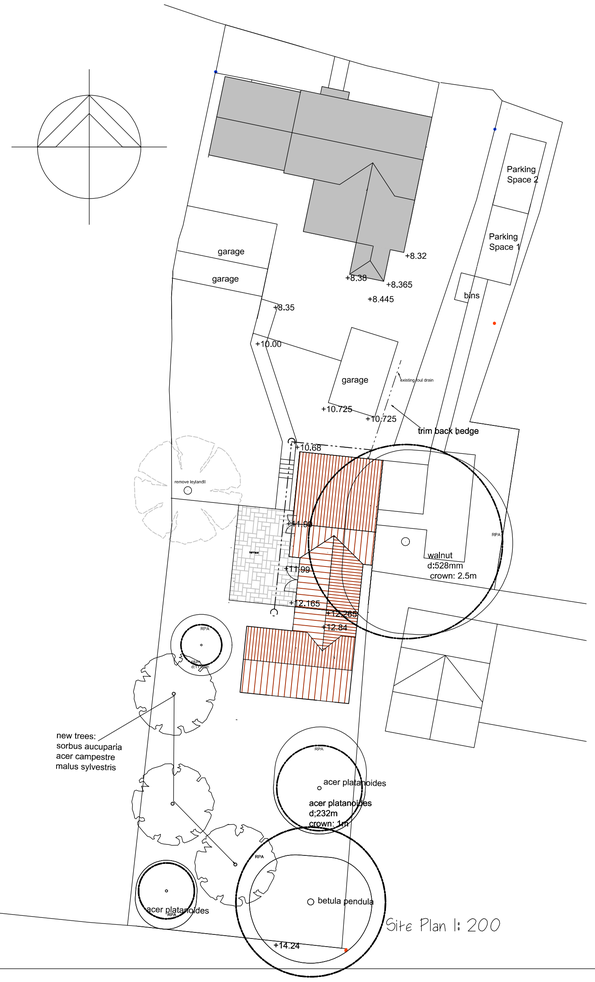

Site Plan 1: 200

Revision E: garden separation removed: cottage to be ancilliary to main house only
Revision D: garden division amended.
Revision C
cottage to be ancilliary to main house, separation of garden omitted

© McCombie Smith Architects

McCombie Smith Architects
71 Main Street . Greetham . Rutland . LE15 7NJ
Tel 01572 812808

Garden cottage
85 Main Street
Greetham,
For Mr & Mrs Brett
sketch plans & Elevations

SCALE 1:50, 1:100 on A1
DATE Dec 2020
DRAWN KM

893/20/2G