REVISED PLAN

2016/0872/FUL

Rec'd 16/09/16

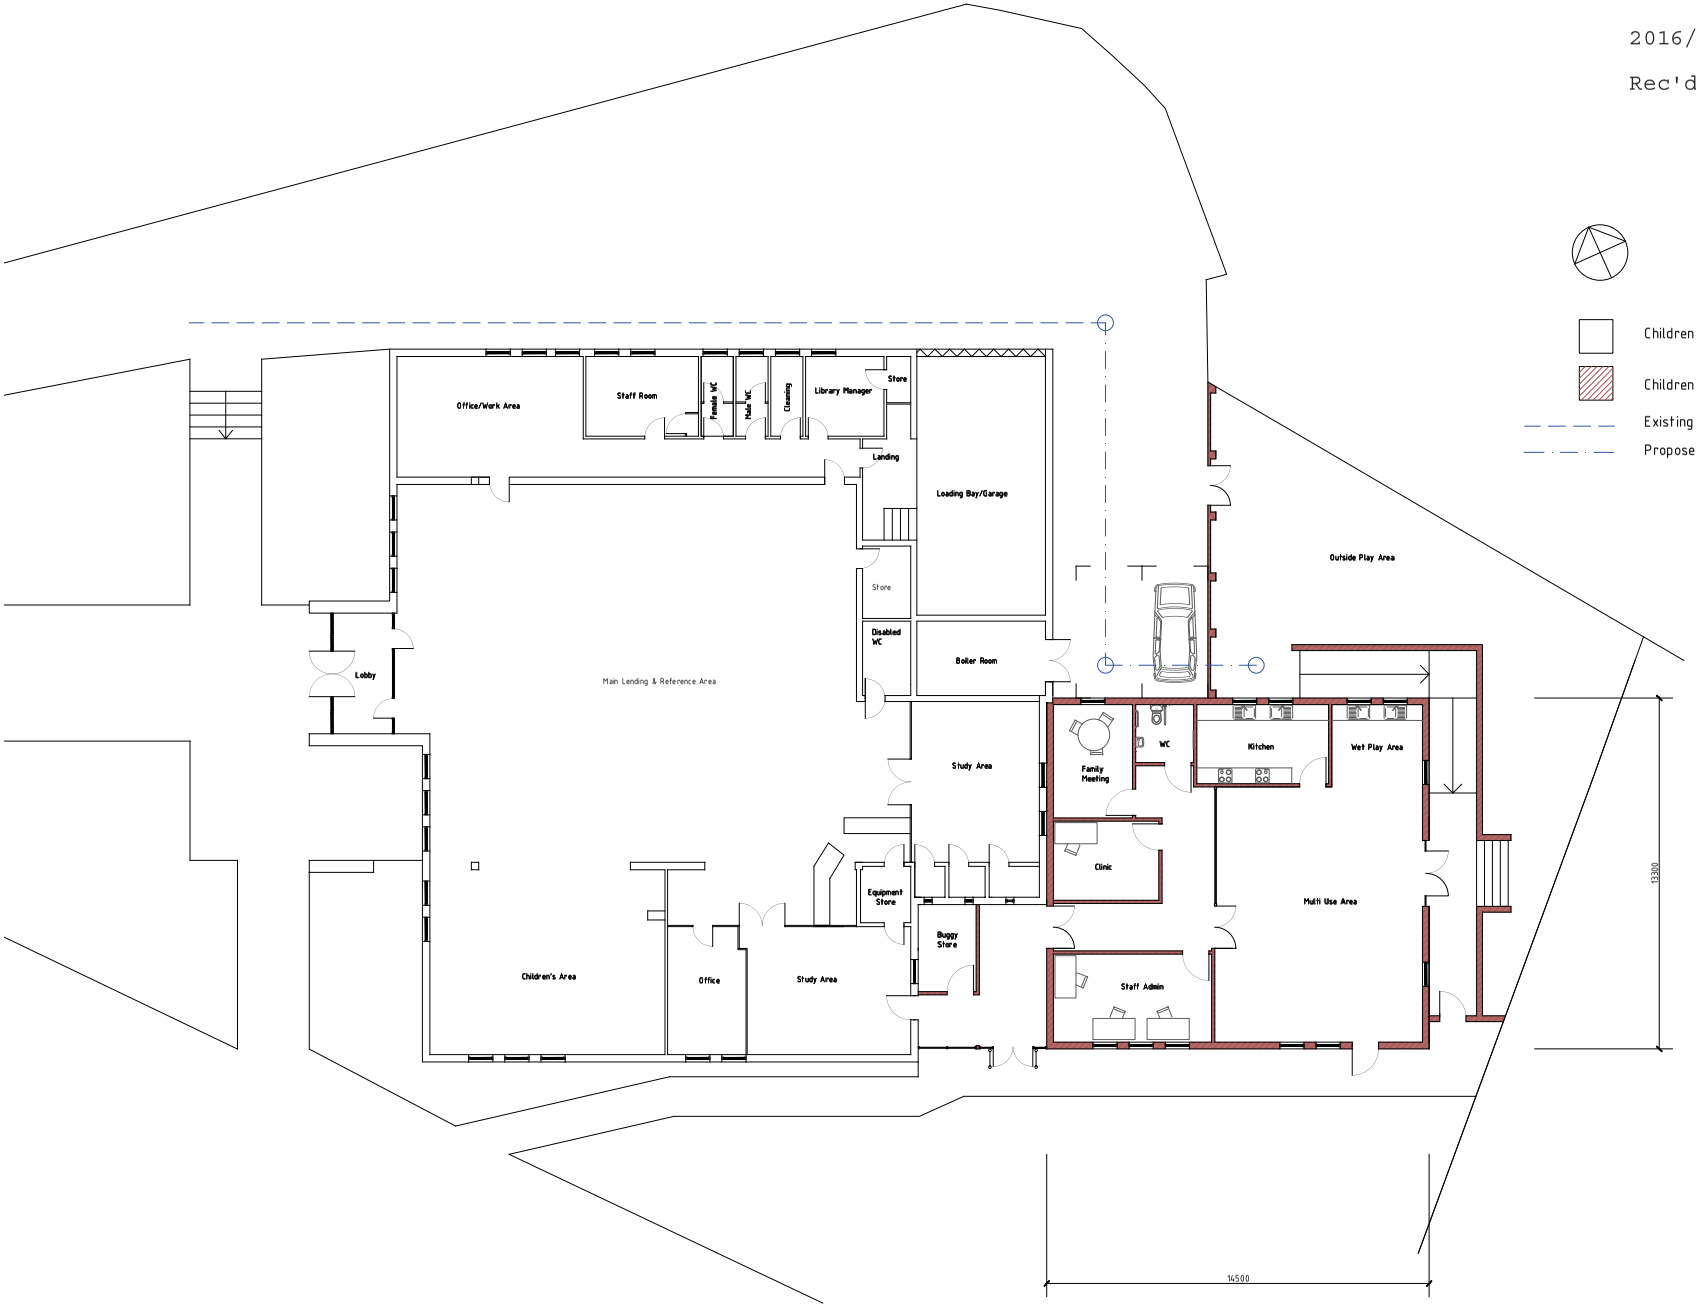

APPENDIX 1(i)

Date 09/09/16	Drawn JCW	Project title Oakham Children's Centre	Drawing title Floor Plan as Proposed	Client Rutland County Council	Rev A 16.09.16 Ammendments in response to planning letter	WESTON ALLISON WRIGHT	Drawing No. 3945/07 A1
RICS	Checked JW					Cottage Farm, Mears Ashby Road, Sywell, Northampton NN6 0BJ T 01604 491227 E: information@wa-w.co.uk www.wa-w.co.uk	Scale 1:100 Rev A
							Project Oakham Children